

Quality of the Soil, Timber, &c. on the Township Lines.		East Boundary.		South Boundary.		Description of the Land, Timber, &c. on the Interior Sectional Lines.		Corners on Indian Boundary and Small Lakes.				
								Posts.	Bearing Trees.	Inches diam'r.	Courses they bear.	Links distant
Sec. 36	Rich level prairie.			Sec. 36	1 st rate level rich prairie.	35, 36,	Barrens - Timber Burr Oak	1	Post	inv	mound	
" 25	Same			" 35	East part same - West part timbered - Oak &c.	25, 36,	First rate Barrens - Same	2	Burr Oak	9	N 70 E	109
" 24	N. & level 2 nd rate. Oak, Sugar, Lym, Beech, Aspen - & prairie			" 34	Broken 2 nd rate, good timber, Oak, Hickory &c.	25, 26,	Barrens on the North. W. & V. Oak.	3				
" 13	Part level wet 3 rd rate - Part rolling 2 nd rate - Beech, Sugar, Lym, Walnut, Elm, Ash, Pine, Birch,			" 33	Same.	24, 25,	2 nd rate. W. & V. Oak.	4	H. Oak	24	N 68 W	75
" 12	Rolling rich 2 nd rate - Lym, Sugar, Walnut, Beech, Ash, Oak - Spruce &c.			" 32	Good rolling prairie.	23, 24,	2 nd rate Barrens timber same	5	Y. Oak	18	N 20 E	24
" 1	Rolling sandy 2 nd rate - Oak & Hickory.			" 31	Rolling - W. & V. Burr Oak & Hickory.	13, 24,	Rolling & good. Sugar, Beech, Lym, Oak, Poplar &c.	6	W. Oak	12	N 62 W	26
						13, 14,	Same	7				
						12, 13,	Same	8				
						11, 12,	2 nd rate barrens. W. & V. Oak.	9				
						1, 12,	Same	10	Burr Oak	5	N 87 E	115
						1, 2,	Barrens & wet prairie - timber same		Burr Oak	8	N 38 W	283
						34, 35,	Good 2 nd rate. W. & V. Oak.	11	Burr Oak	3	N 46 E	9
						26, 35,	2 nd rate barrens. W. & V. Oak.		Burr Oak	5	N 26 W	36
						26, 27,	Same	12	Burr Oak	14	N 45 W	88
						23, 26,	Same		Burr Oak	22	N 19 W	166
						22, 23,	Same	13	W. Oak	9	N 31 E	32
						14, 23,	Rolling 2 nd rate. Sugar, Beech, Lym, Oak.		W. Oak	9	S 79 W	9
						14, 15,	Level & good - timber same.	14	W. Oak	9	S 46 W	49
						11, 14,	Same.		W. Oak	7	S 24 E	50
						10, 11,	Rolling 2 nd rate barrens. W. & V. Oak.	15	W. Oak	20	N 26 W	30
						2, 11,	Same		W. Oak	4	N 52 E	25
						2, 3,	Same	16	Post.			
						33, 34,	Same	17	W. Oak	28	S 10 E	90
						27, 34,	-	18	Y. Oak	20	N 64 W	11
						27, 28,	Rolling 2 nd rate barrens. W. & V. Burr Oak.	19	Y. Oak	8	N 34 E	18
						22, 27,	Same		W. Oak	18	East	23
						21, 22,	Very broken - soil thin. Timber same.	20	W. Oak	18	S 44 E	78
						15, 22,	Same		W. Oak	15	N 63 E	55
						15, 16,	Same	21	W. Oak	15	S 50 E	44
						10, 15,	Rolling 2 nd rate barrens. W. & V. Oak.		Y. Oak	20	N 70 E	90
						9, 10,	Same	22	W. Oak	10	N 37 E	27
						3, 10,	Same		W. Oak	7	N 19 W	59
						3, 4,	Flat & thin. Hickory, W. & V. Oak.	23	W. Oak	20	S 44 W	20
						32, 33,	Rolling 2 nd rate Barrens. - Oak.		W. Oak	12	West	83
						28, 33,	Same	24	W. Oak	20	N 23 W	10
						28, 29,	Same		Y. Oak	9	S 11 W	35
						21, 28,	Same	25	W. Oak	12	N 74 E	13
						20, 21,	Same		W. Oak	12	S 63 E	17
						16, 21,	Same	26	W. Oak	15	N 39 W	13
						16, 17,	Same		W. Oak	18	S 72 W	53
						9, 16,	Same	27	W. Oak	9	S 83 W	10
						8, 9,	Same		W. Oak	8	South	13
						4, 9,	Level 2 nd rate barrens. W. & V. Oak.	28	Y. Oak	9	S 57 W	27
						4, 5,	Same		Y. Oak	24	N 68 W	116
						31, 32,	Rolling 2 nd rate barrens. Oak &c.	29	Y. Oak	18	S 10 E	12
						29, 32,	Same		Y. Oak	-	N 72 E	19
						30, 31,	Same	30	Y. Oak	15	S 19 W	33
						29, 30,	Flat - soil thin. Sugar, Beech, Hickory, & Ash &c.		W. Oak	12	N 39 W	12
						20, 29,	Same	31	Burr Oak	5	N 31 W	108
						19, 30,	Same		Burr Oak	9	S 4 E	102
						19, 20,	Rolling 2 nd rate barrens. W. & V. Oak.	32	Y. Oak	30	N 18 W	3
						17, 20,	Same		W. Oak	9	S 52 E	44
						18, 19,	Same	33	W. Oak	20	N 51 W	224
						17, 18,	Same		Y. Oak	12	S 2 E	115
						8, 17,	Same	34	Y. Oak	24	N 20 W	3
						7, 18,	Same		W. Oak	20	S 85 E	-
						7, 8,	Same	35	(See the other side.)			
						5, 8,	Same	36				
						6, 7,	Same	37				
						5, 6,	Level 2 nd rate barrens. Hickory, W. Burr Oak &c.					

Exterior Section and Quarter Section Corners Described.

Posts.	Bearing Trees.	Inches diam'r.	Courses they bear.	Links distant.
A	B. Ash	18	S 9 W	31
	W. Elm	18	S 58 E	40
a	B. Oak	18	N 51 W	55
	B. Oak	22	N 73 E	82
B	W. Oak	22	N 50 1/2 E	16
	W. Oak	18	N 15 W	79
b	W. Oak	38	N 68 E	161
	no other mean			
C	W. Oak	14	N 60 1/2 E	31
	W. Oak	16	N 44 W	99
c	W. Oak	30	N 57 E	50
	W. Oak	30	N 61 W	75
D	Hickory	8	N 19 1/2 W	20
	Hickory	8	N 48 E	6
d	W. Elm	28	N 42 E	16
	Lynn	18	N 20 W	34
E	W. Oak	18	N 20 W	30
	W. Oak	16	N 14 E	98
e	B. Oak	14	N 65 W	35
	W. Oak	14	N 15 E	16
F	W. Oak	18	N 68 W	219
	B. Oak	20	West	280
f	Past in mound			
G	B. Oak	18	S 2 E	13
	B. Oak	16	S 15 W	22
g	B. Oak	22	S 25 W	59
	B. Oak	22	N 30 W	89
H	W. Oak	16	N 84 W	27
	W. Oak	18	S 77 W	150
h	Lynn	30	S 35 W	15
	Hickory	3	N 27 W	11
I	Beech	10	S 16 W	35
	Ironwood	6	N 47 W	27
i	Lynn	24	N 21 W	26
	Beech	30	S 80 W	28
K	Lynn	6	N 59 W	30
	For. Lynn	50	S 35 W	48
k	Burr Oak	8	N 20 W	91
	Burr Oak	6	N 85 W	84
L	Past in mound			
l	Past in mound			
M	Past in mound			
m	Past in mound			
N	Past on N. bank of Lake			
	no bearings			
n	Past in mound			
O	Past in mound			
o	Hickory	10	S 66 W	112
	Oak	10	N 47 E	125
P	Oak	10	N 14 W	9
	W. Oak	24	S 53 W	23
p	Past in mound (in Lake)			
	what does the mound stand on?			
Q	Oak	12	East	150
	no other			
q	Aspens	20	S 62 E	26
	B. Oak	30	S 60 W	70
R	W. Oak	12	N 55 E	16
	B. Oak	8	S 71 W	38
r	Past in mound			
s	Past in mound			
s	Burr Oak	8	S 84 E	154
	B. Oak	18	N 56 W	144
T	W. Oak	24	S 15 W	5
	Hickory	6	S 48 E	12
t	Burr Oak	15	S 87 E	56
	Burr Oak	6	S 52 W	46
U	W. Oak	20	S 85 E	3
	W. Oak	24	N 60 E	55

Interior Section Corners Described.

Corners of Sections.	Bearing Trees.	Inches diam'r.	Courses they bear.	Links distant.
25, 26, 35, 36,	Corner		in Lake	
23, 24, 25, 26,	W. Oak	40	N 27 W	20
	W. Oak	9	S 39 E	12
13, 14, 23, 24,	Sugar	20	S 84 E	20
	Sugar	12	S 75 W	43
11, 12, 13, 14,	Lynn	18	S 84 E	21
	Lynn	9	S 85 W	21
1, 2, 11, 12,	U. Oak	20	S 34 E	67
	W. Oak	20	N 32 W	96
26, 27, 34, 35,	W. Oak	10	N 37 E	27
	W. Oak	7	N 19 W	59
22, 23, 26, 27,	W. Oak	9	S 61 E	18
	W. Oak	19	N 19 W	43
14, 15, 22, 23,	Hickory	10	N 35 E	140
	Hickory	6	N 44 W	130
10, 11, 14, 15,	W. Oak	20	N 72 E	23
	W. Oak	20	N 69 W	29
2, 3, 10, 11,	U. Oak	20	N 8 E	21
	W. Oak	18	S 4 E	20
27, 28, 33, 34,	U. Oak	18	N 15 W	15
	U. Oak	12	East	32
21, 22, 27, 28,	Burr Oak	10	N 68 E	75
	Burr Oak	9	S 16 W	23
15, 16, 21, 22,	Burr Oak	10	N 68 E	75
	Burr Oak	9	S 16 W	23
9, 10, 15, 16,	U. Oak	24	S 12 E	63
	U. Oak	4	N 10 W	29
3, 4, 9, 10,	Burr Oak	10	S 7 W	296
	no other mean			
28, 29, 32, 33,	W. Oak	10	South	105
	Burr Oak	6	N 26 W	53
20, 21, 28, 29,	Burr Oak	5	S 14 W	58
	Burr Oak	8	S 82 E	97
16, 17, 20, 21,	B. Ash	9	N 60 E	9
	B. Ash	10	N 32 W	13
8, 9, 16, 17,	W. Oak	15	N 12 W	50
	U. Oak	18	N 71 E	75
4, 5, 8, 9,	U. Oak	36	N 80 W	16
	U. Oak	10	S 36 E	55
29, 30, 31, 32,	Burr Oak	9	S 4 E	510
	no other mean			
19, 20, 29, 30,	W. Oak	45	N 8 W	75
	W. Oak	20	S 8 W	53
17, 18, 19, 20,	W. Oak	12	N 21 E	45
	W. Oak	20	S 75 W	57
7, 8, 17, 18,	U. Oak	20	N 34 W	25
	W. Oak	12	S 71 E	40
5, 6, 7, 8,	Burr Oak	8	N 16 W	30
	Burr Oak	9	S 19 E	117

Interior Quarter Section Corners Described.


Qr. Sec. Posts on the Lines.	Bearing Trees.	Inches diam'r.	Courses they bear.	Links distant.	Qr. Sec. Posts on the Lines.	Bearing Trees.	Inches diam'r.	Courses they bear.	Links distant.
H to U at 1	Burr Oak	12	N 87 W	37	P to E at 1	In Lake			
	no other mean								
2	Corner		in Lake		2	Corner		in Lake	
3	Corner		in Lake		3	W. Oak	9	S 61 W	10
4	Corner		in Lake		4	W. Oak	18	N 19 W	42
5	Burr Oak	12	S 32 E	560	5	Elm	15	N 12 W	21
	no other mean				6	Beech	20	S 21 E	40
6	W. Oak	—	East	24	7	W. Oak	20	S 17 W	13
	W. Oak	8	S 13 W	5	8	W. Oak	9	S 83 E	21
L to P at 1	U. Oak	30	S 89 W	1510	Q to D at 1	W. Oak	10	S 20 W	20
	no other mean					U. Oak	10	N 30 E	48
2	W. Oak	5	North	4	2	W. Oak	30	S 59 E	36
3	W. Oak	4	S 40 E	4		W. Oak	15	N 79 W	107
4	Burr Oak	7	N 2 E	25	2	Corner		in Lake	
5	Burr Oak	12	S 48 E	71	3	Burr Oak	12	S 72 W	7
6	Burr Oak	9	S 45 E	170	4	Burr Oak	9	N 36 E	30
	no other mean				5	U. Oak	15	S 89 E	23
6	B. Ash	14	S 25 W	12	6	U. Oak	18	S 34 W	47
	Beech	12	N 35 E	10	7	W. Oak	18	North	57
K to W at 1	Lynn	36	S 77 E	20	8	W. Oak	24	N 10 E	57
	Lynn	48	S 81 W	20	9	Lynn	12	S 16 E	13
2	W. Oak	18	S 67 W	19	10	Lynn	10	N 25 W	18
3	W. Oak	15	N 64 E	21	R to C at 1	Br. Oak	6	N 21 E	105
	no other mean					Br. Oak	4	N 13 W	38
4	Ironwood	9	N 63 E	25	2	Burr Oak	10	S 21 W	58
5	W. Oak	12	N 1 E	32	3	Burr Oak	9	N 68 E	44
6	W. Oak	40	S 78 W	90	4	Burr Oak	4	East	6
7	W. Oak	18	S 83 E	73	5	Burr Oak	5	S 43 W	36
8	Hickory	19	S 71 W	100	6	W. Oak	25	N 55 W	32
I to X at 1	Beech	20	S 65 W	15	7	W. Oak	40	N 39 E	53
	Ironwood	4	N 54 W	5	8	W. Oak	18	N 53 E	5
2	Hickory	9	S 10 W	9	9	U. Oak	20	S 26 W	38
3	U. Oak	30	N 48 W	50	10	U. Oak	20	S 26 W	38
4	U. Oak	18	S 80 W	70	11	Hickory	9	S 40 E	11
5	W. Oak	18	S 67 E	41	12	W. Oak	30	S 45 W	34
6	U. Oak	18	N 40 W	3	S to B at 1	Aspen	8	S 88 E	182
7	U. Oak	20	S 64 W	14	2	W. Oak	36	North	296
8	U. Oak	14	N 27 E	29	3	B. Ash	8	N 80 W	98
9	Lynn	24	N 68 W	28	4	W. Oak	15	S 57 E	42
10	Sugar	15	N 54 E	10	5	Hickory	28	S 53 W	59
11	W. Oak	15	S 30 E	43	6	U. Oak	30	N 26 E	36
12	W. Oak	12	N 69 W	20	7	W. Oak	12	S 73 W	—
13	U. Oak	15	S 74 E	56	8	U. Oak	12	N 81 W	20
14	U. Oak	15	N 59 W	25	9	Hickory	9	N 80 E	53
15	W. Oak	13	S 16 E	7	10	Hickory	8	N 53 W	10
16	U. Oak	19	S 68 E	30	11	W. Oak	7	N 62 E	10
17	U. Oak	20	N 50 E	53					
18	W. Oak	13	N 75 E	41					
O to F at 1	Past in mound								
2	Corner		in Lake						
3	Hickory	18	N 8 E	290					
	no other mean								
4	Beech	9	S 59 W	11					
5	Beech	9	N 87 E	15					
6	W. Oak	15	N 2 W	200					

Corners on Lakes and on Boundary of Ten mile Purchase.

Posts.	Bearing Trees.	Inches diam'r.	Courses they bear.	Links distant.
31	W. Oak	24	N 8 W	97
	No other			
32	W. Oak	12	N 10 E	—
	W. Oak	—	S 13 W	72
33	W. Oak	10	S 78 W	15
	U. Oak	18	S 85 E	25
34	W. Oak	15	S 40 E	12
	U. Oak	8	N 42 W	24
35	W. Oak	9	S 39 E	36
	W. Oak	8	East	9
36	Burr Oak	8	S 3 E	115
	No other			
37	B. Oak	4	S 28 W	20
	Burr Oak	4	N 50 E	22

Township N° 37N. Range N° 3W. 2nd Mer.

32

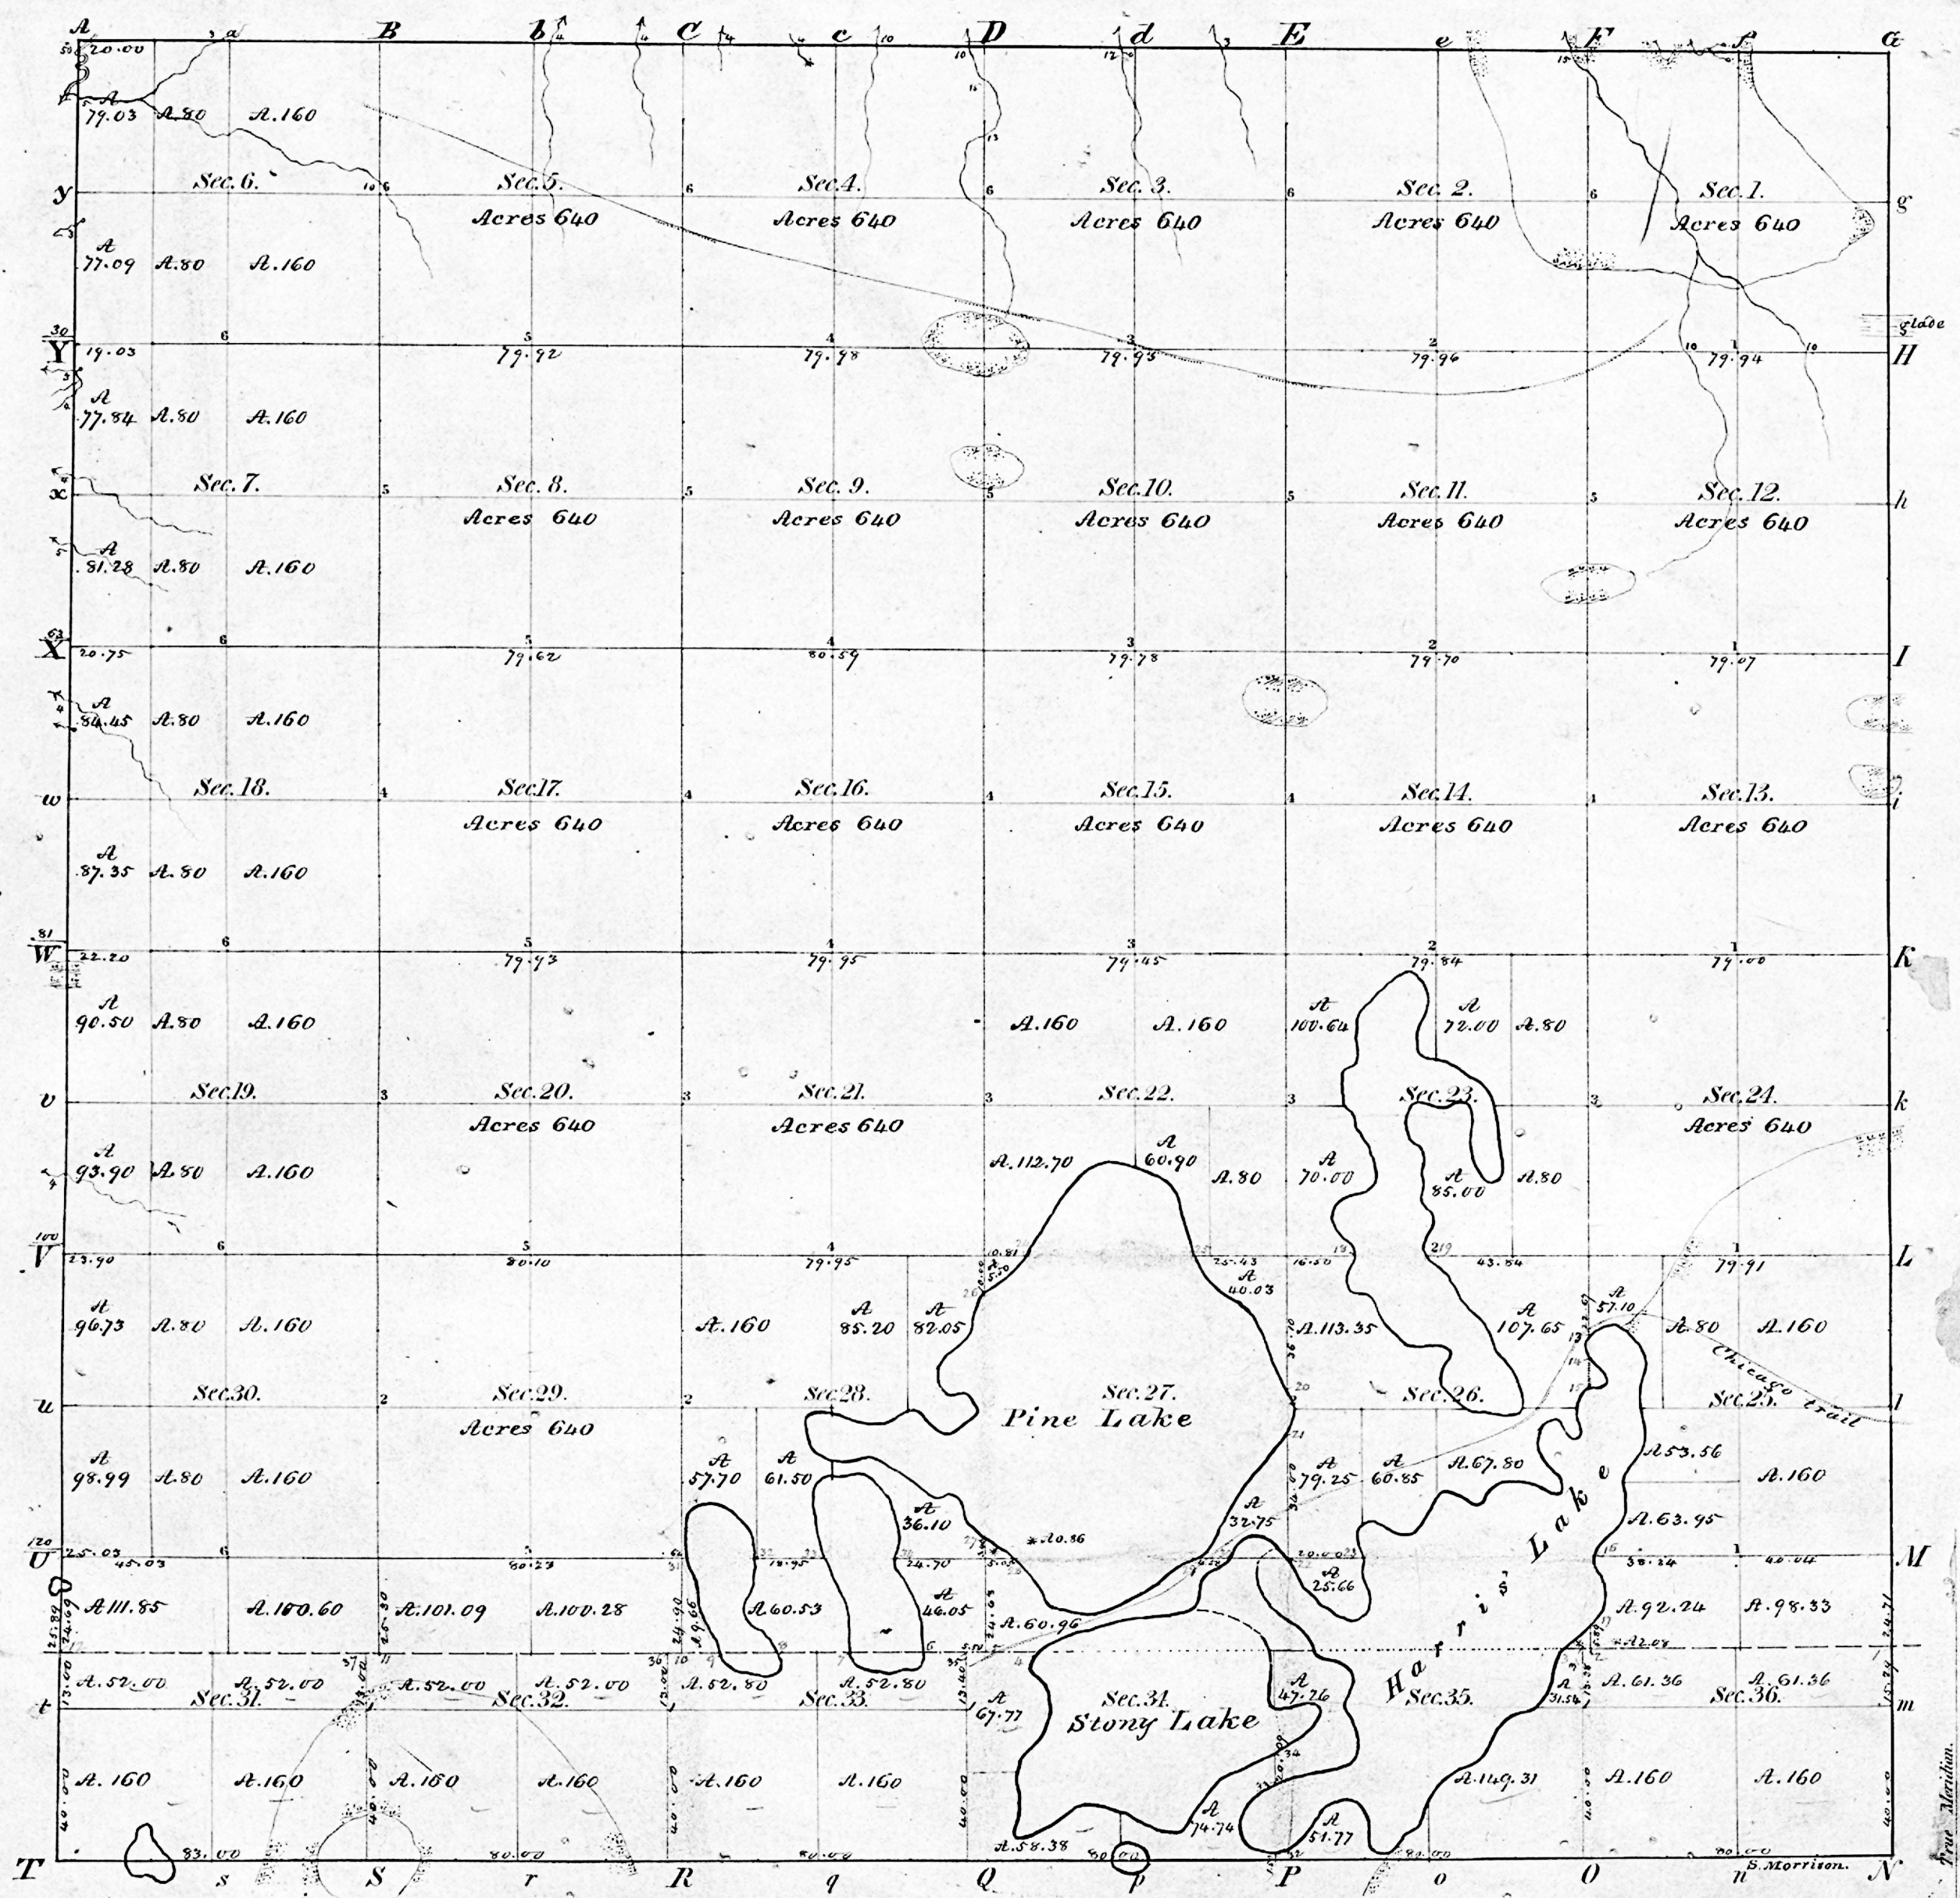



Surveyed in 1829 by Thomas Henderson, Deputy Surveyor.
 Frac. Sec. 31, 32, 33, 34, 35 & 36 (South of Boundary line) is Michigan
 Road Land, and Surveyed by William Polke, C.M. & L.

I certify that the above is a true copy of the
 Original plot in this office.
 Surveyor General's Office.
 Detroit Nov. 1. 1849

Sur. Genl.

[21NW]

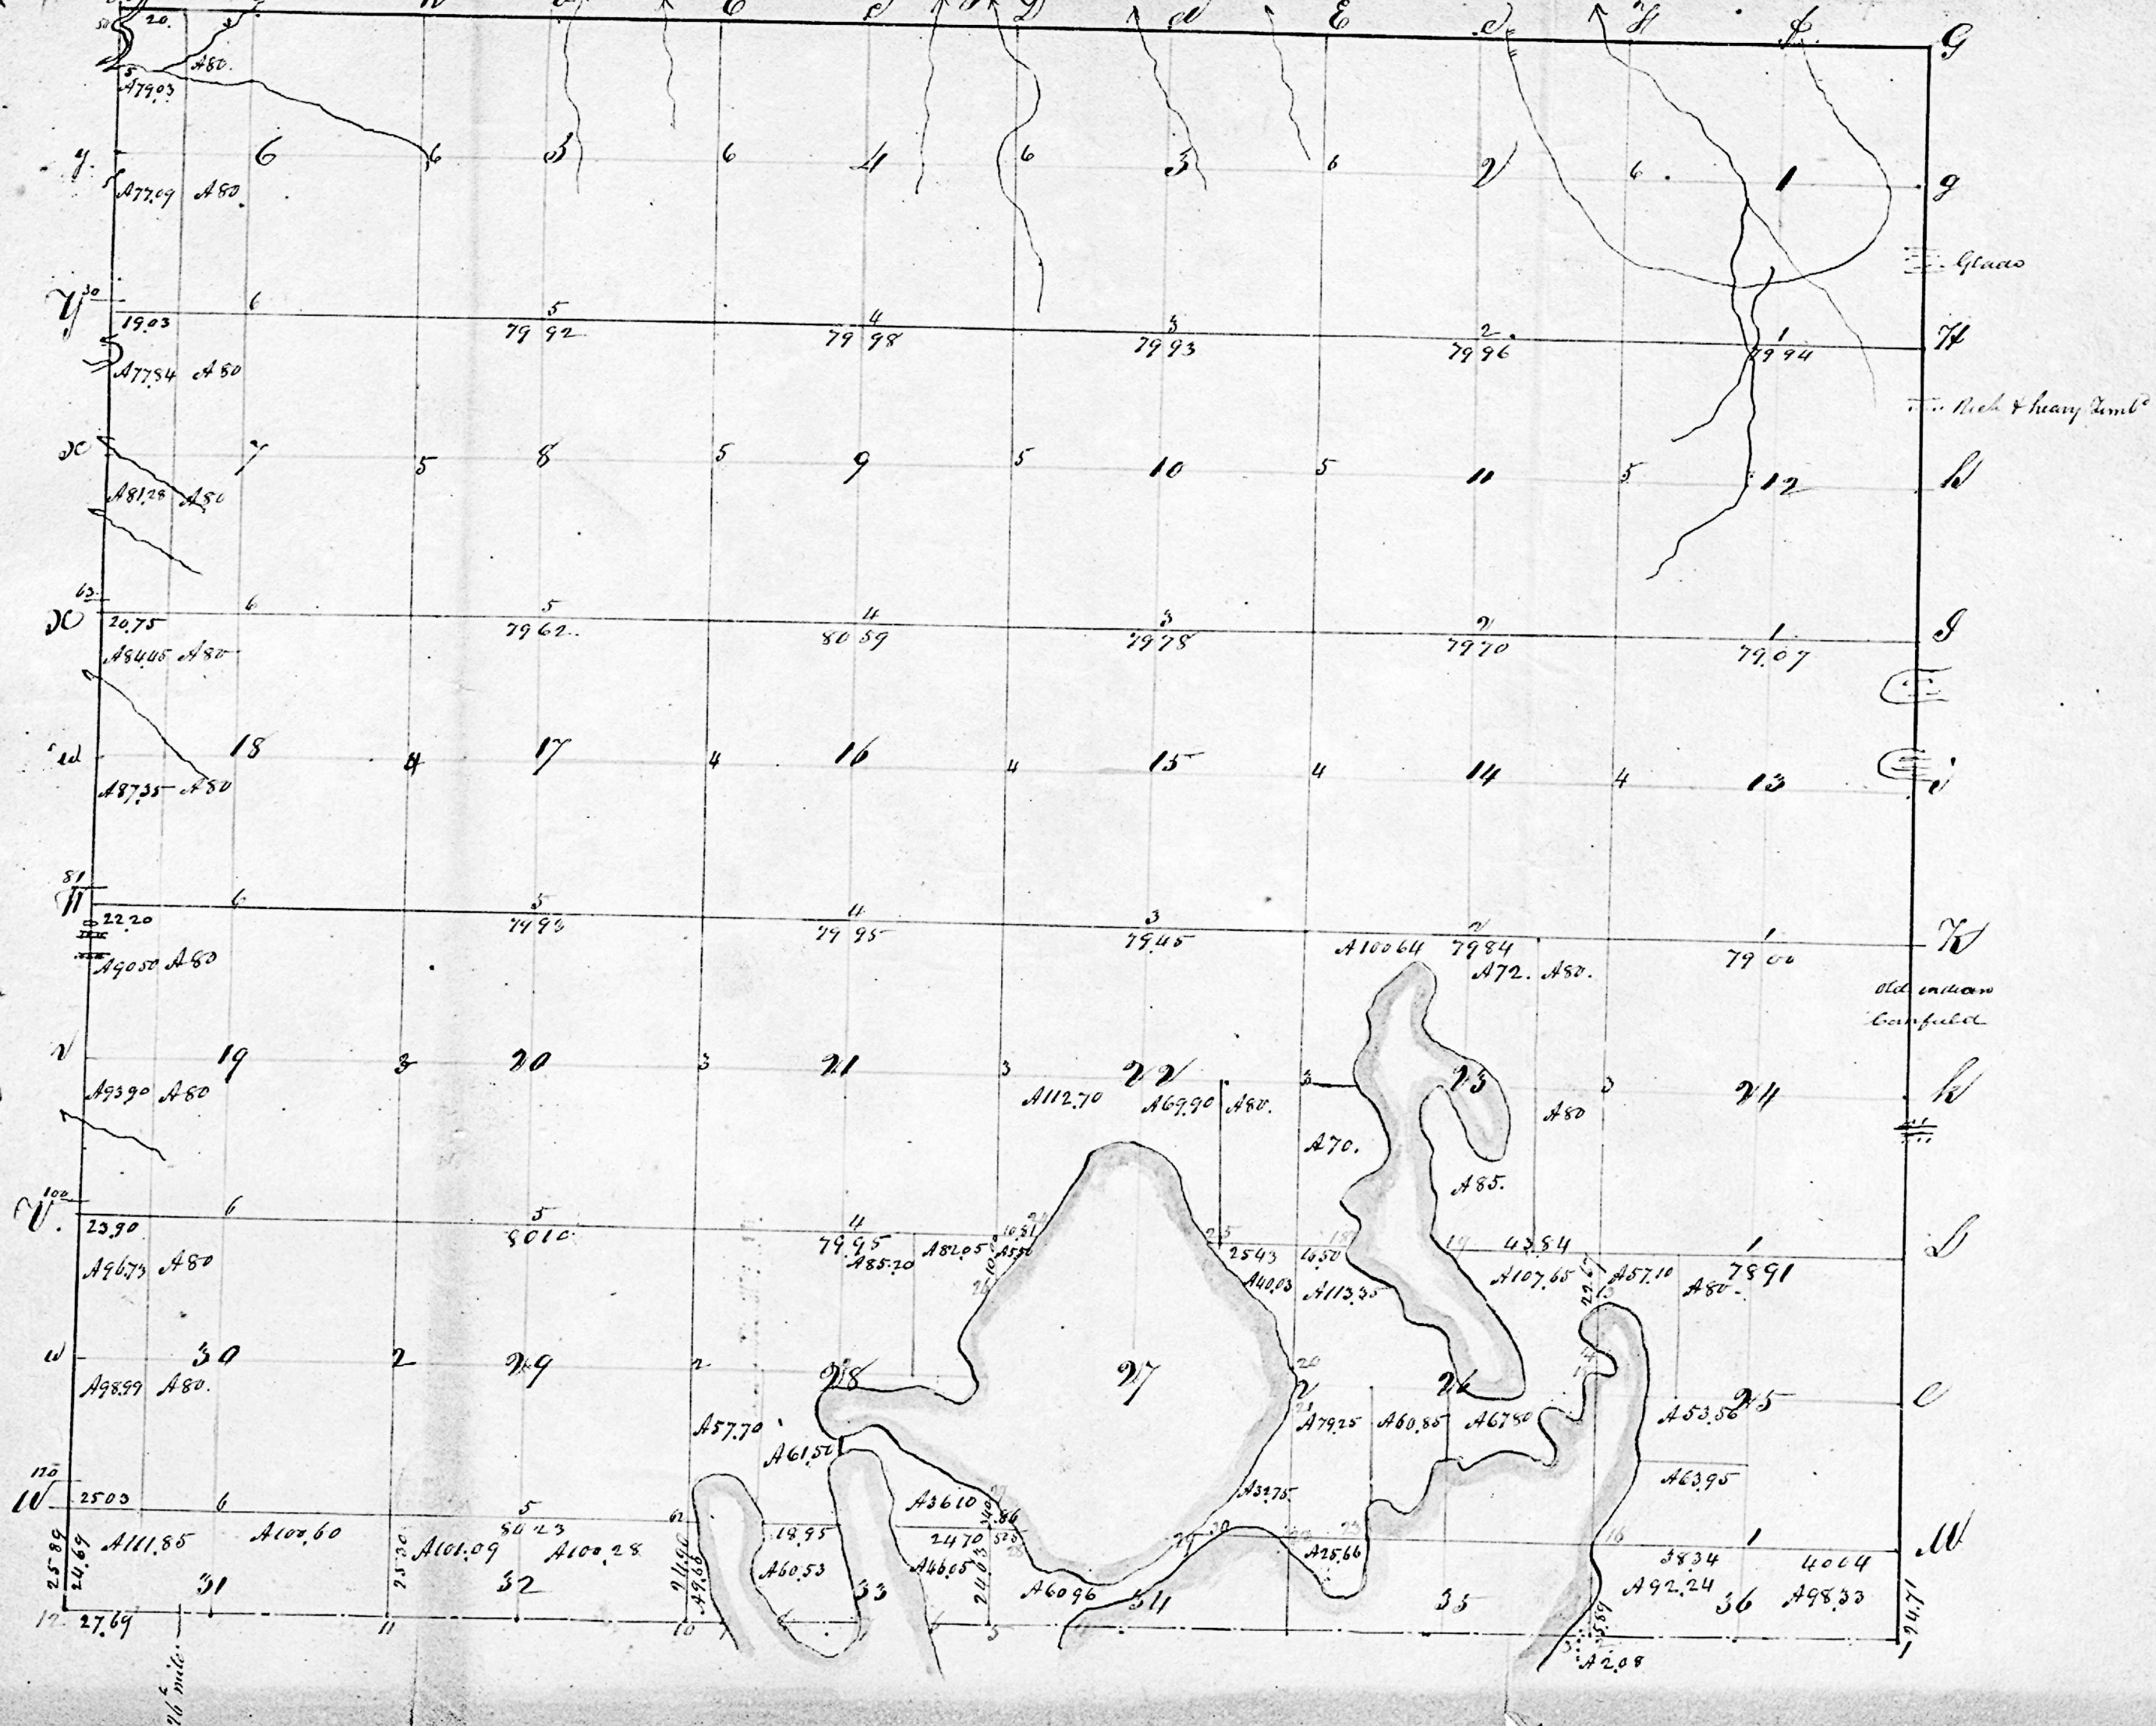

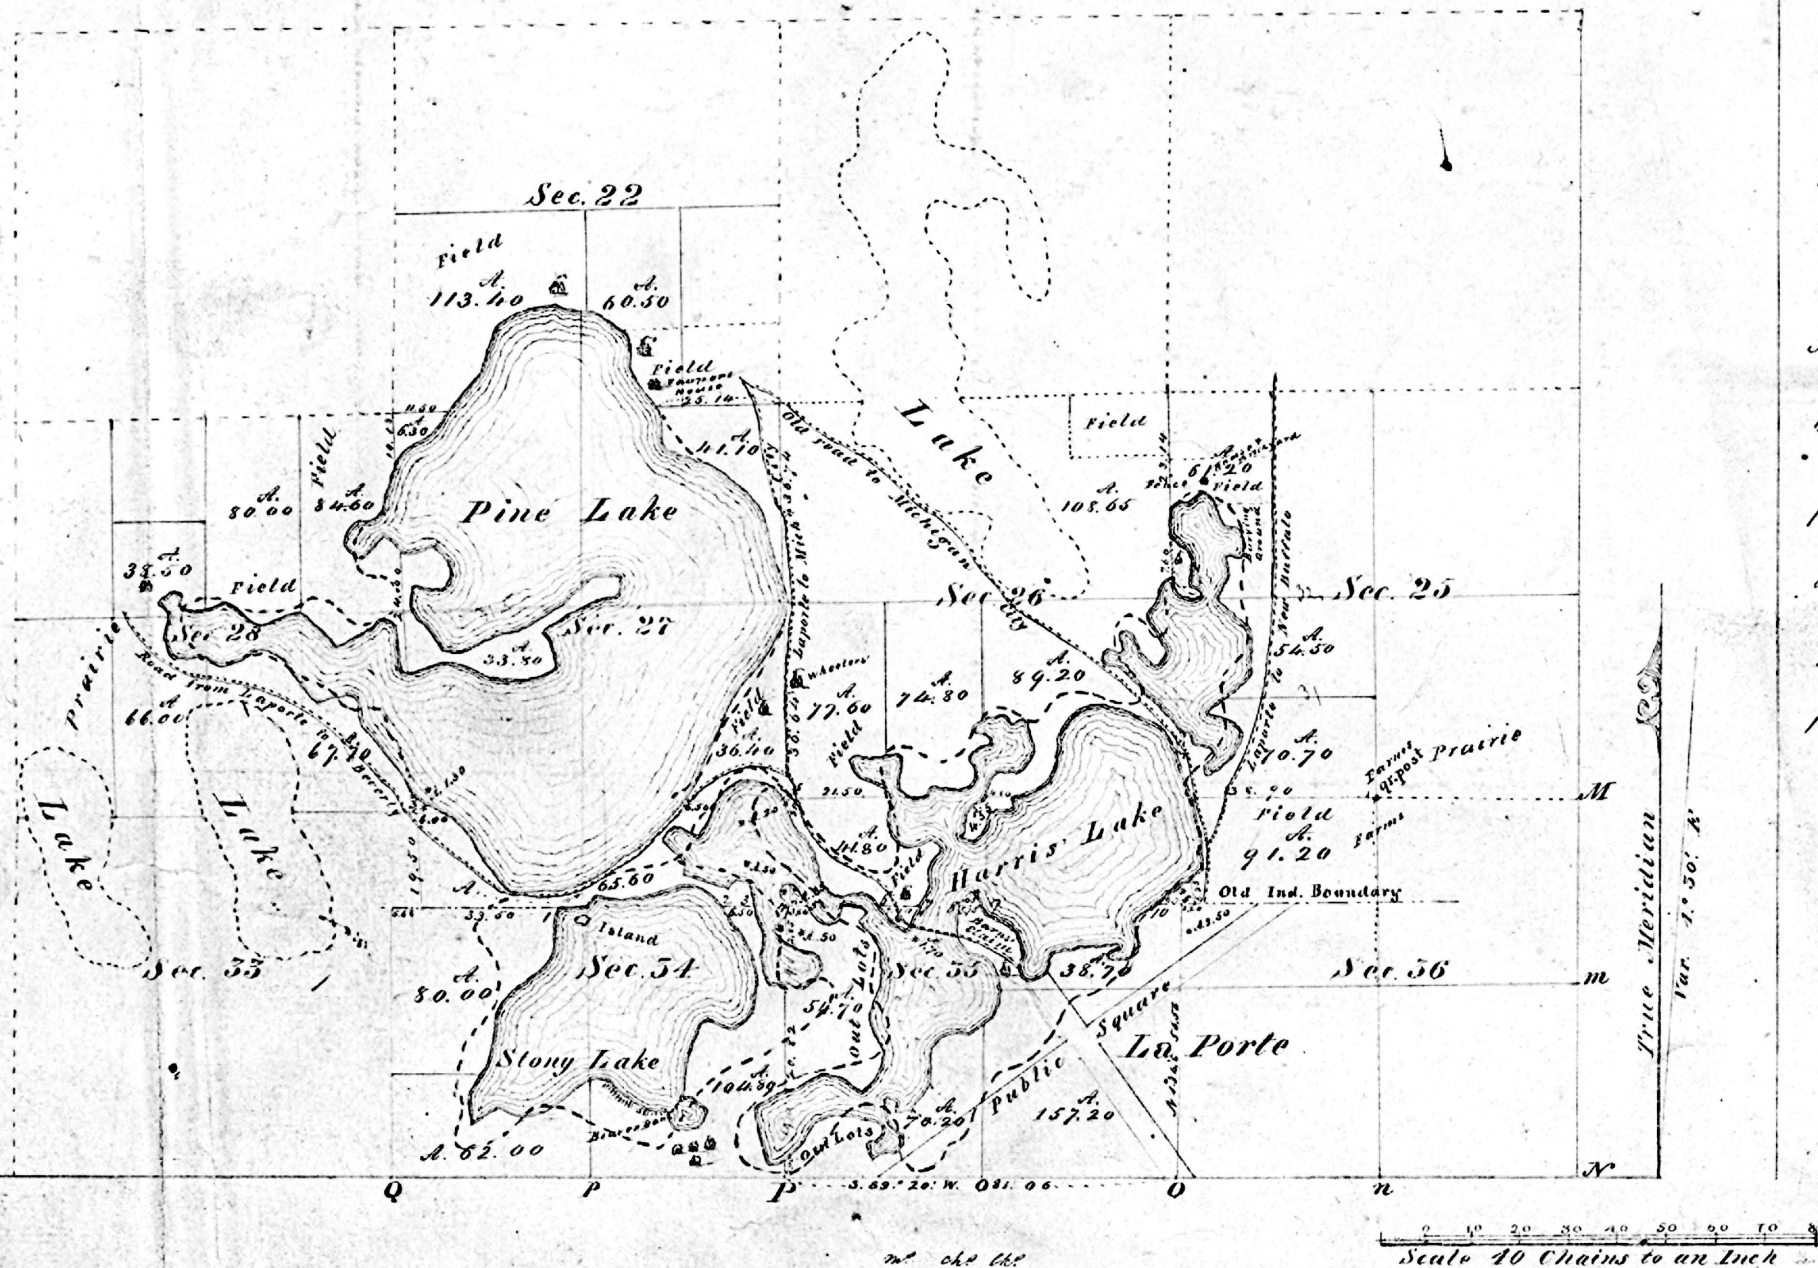

Surveyed by Elam Clark D.S. 3^d gr. 1847


Note. { The dotted lines represent the
old meanders of the Lakes }

Extract from a Letter of the Comd. of Genl. Land Office dated, May 12, 1847.
"The lands shown by this resurvey to be vacant will not be brought into market until after Congress shall have had an opportunity of disposing of them by Special legislation, the Land officers at Minnabe having on the 14th ult. been instructed to withdraw them from entry of any kind".

To Lucius Lyon Esq.
Wm. Kent at Detroit.

Signed Rich^d M. Young,
Commissioner

Township 37 N. R 3 West 2nd Mer. Indiana.

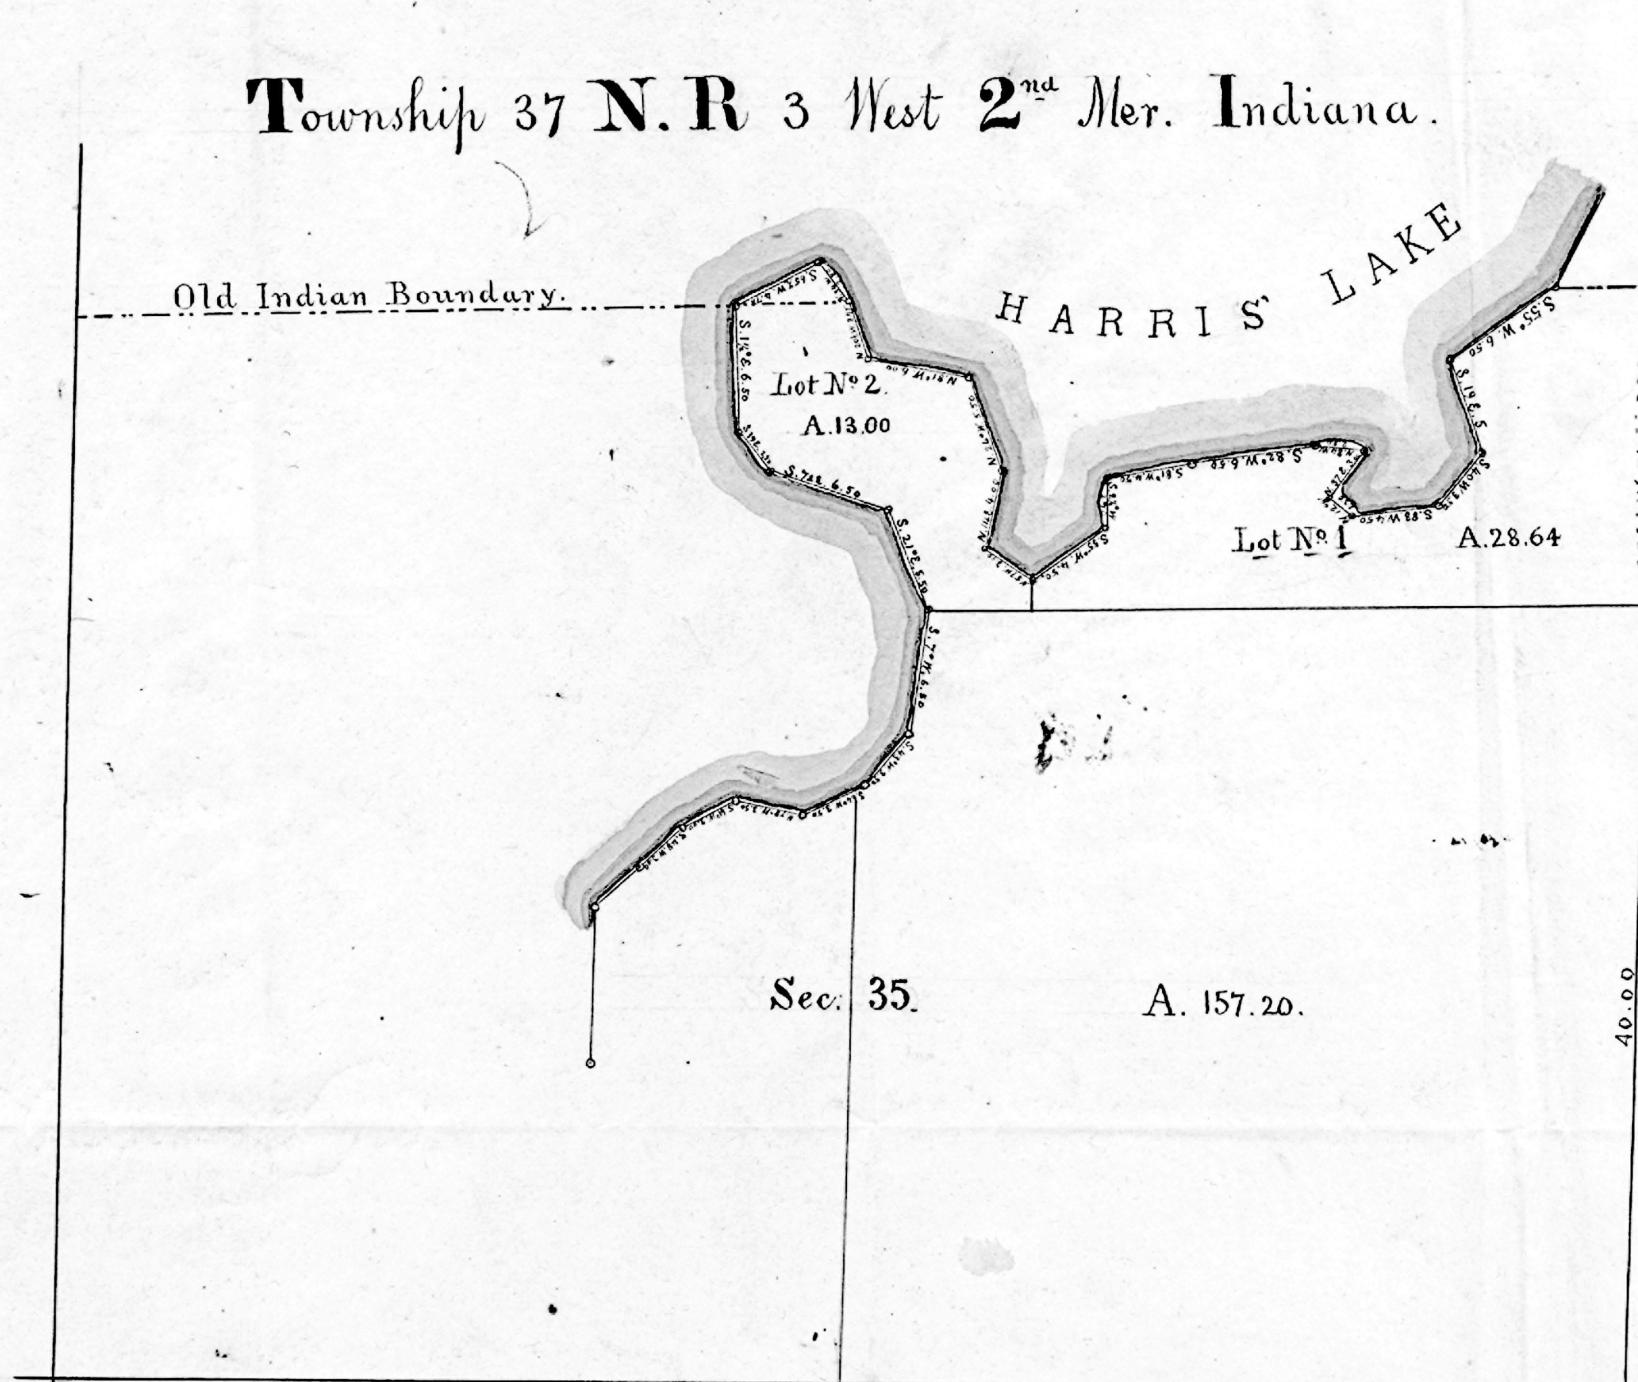

General Land Office
March 21st 1850

I hereby certify that the above is a plat protracted at this office from the field notes of the resurvey of Lot No. 1. (south of the old Ind. Boundary) in Section 35. T. 37. N. R. 3. W. of the 2. Mer. of Ind. and that Lot No. 2. of said Diagram, being formed as a separate parcel of land by the recession of the waters since the original survey, the field notes above mentioned of this latter parcel are held to be the return, to that extent, of an original survey; and pursuant to the act of 22nd January 1853, the said plat, and the field notes from which it was constructed, are hereby approved.

[Signature]
Commissioner & Ex officio
Surveyor General of Indiana